Softball

Outfield Fence-Arc of Equal Distance-All Fields

Recommended Outfield Fence Distances:

Female or male fast pitch	185'-235'
Female slow pitch	250'-275'
Male slow pitch	275'-300'

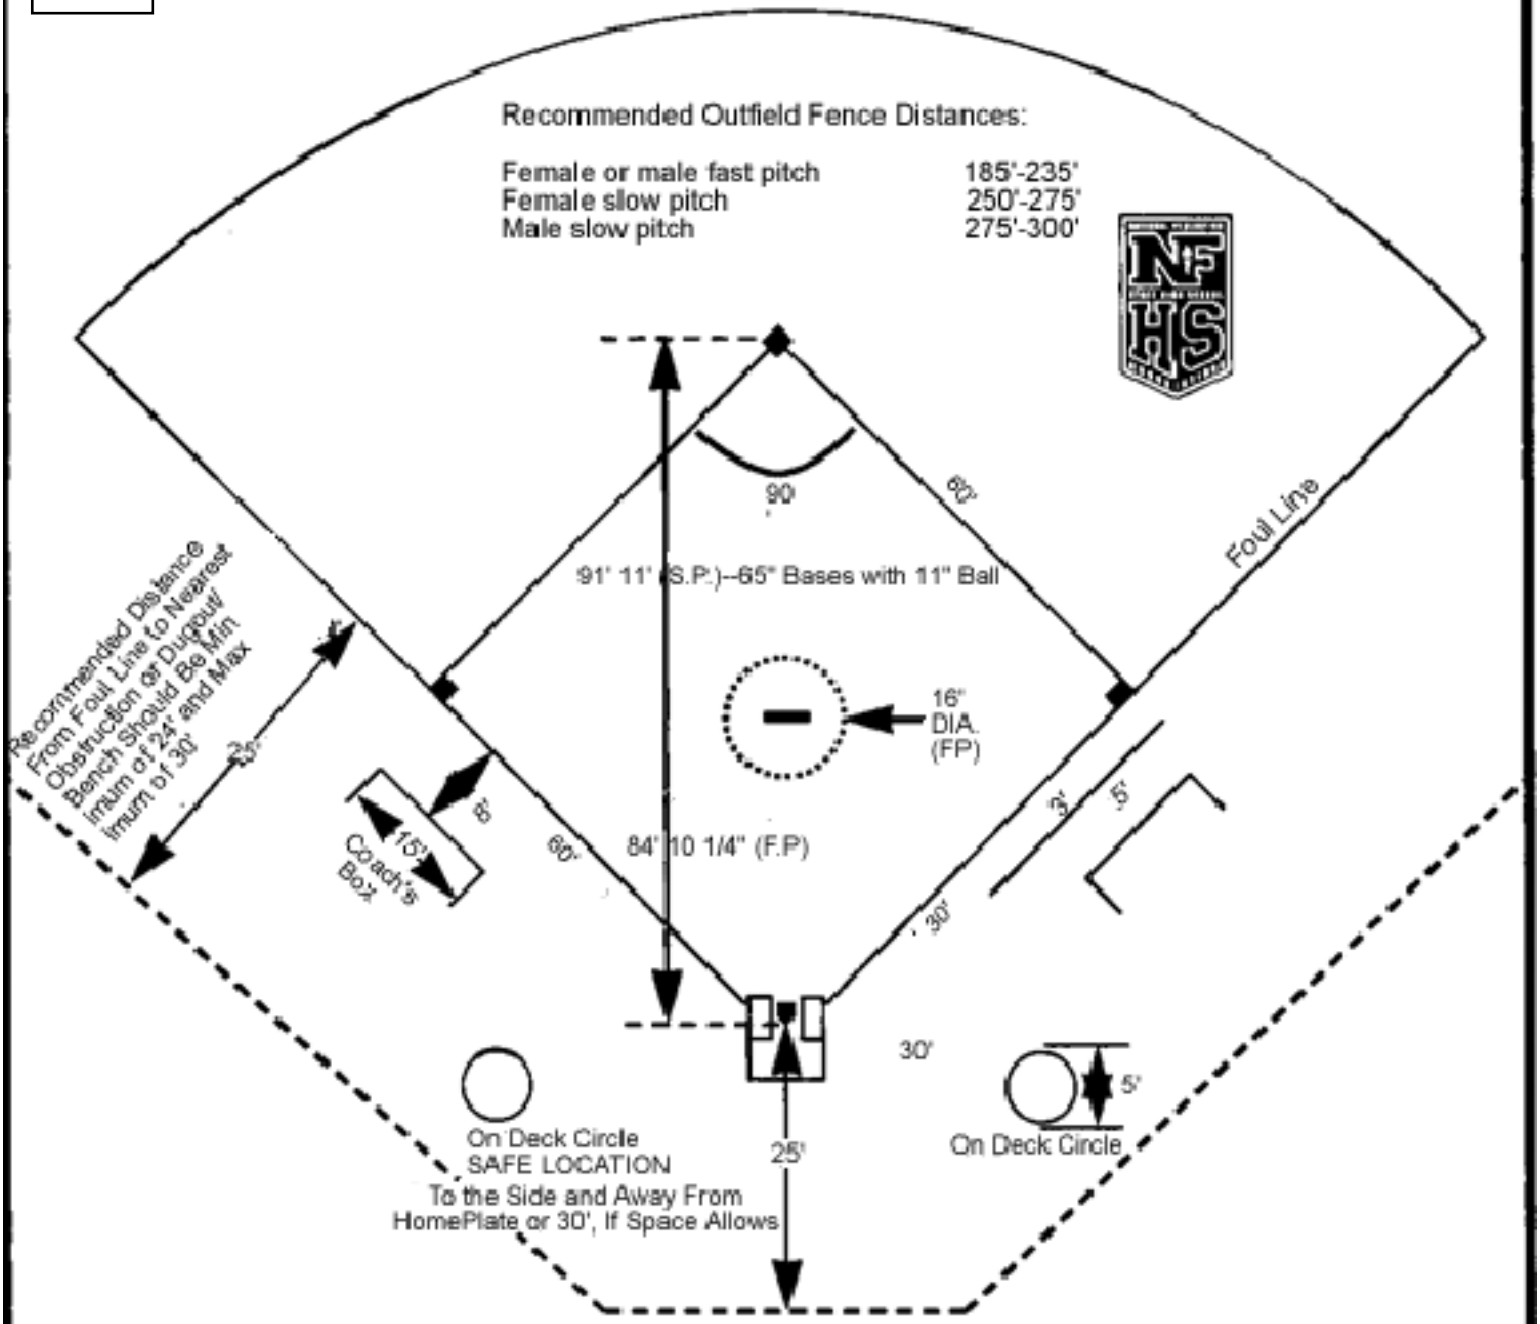

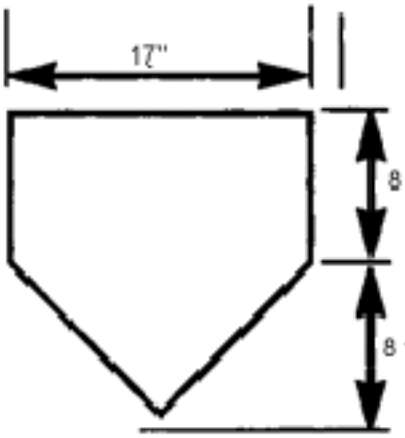

Home Plate

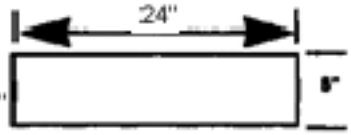

Pitcher's Plate

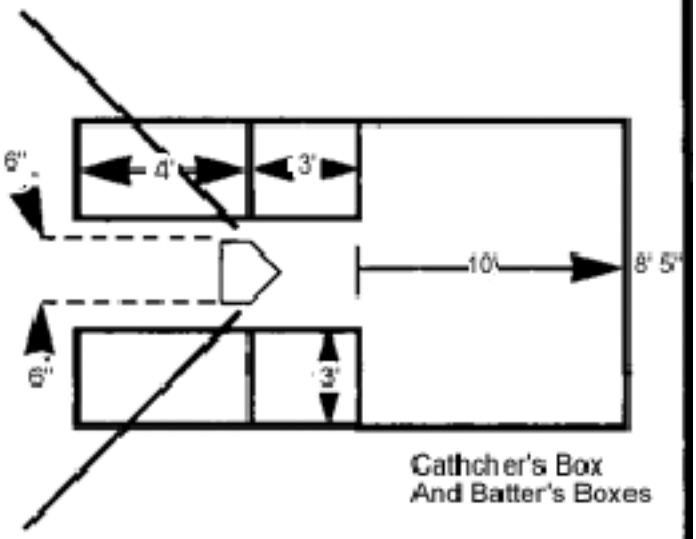

Cathcher's Box And Batter's Boxes